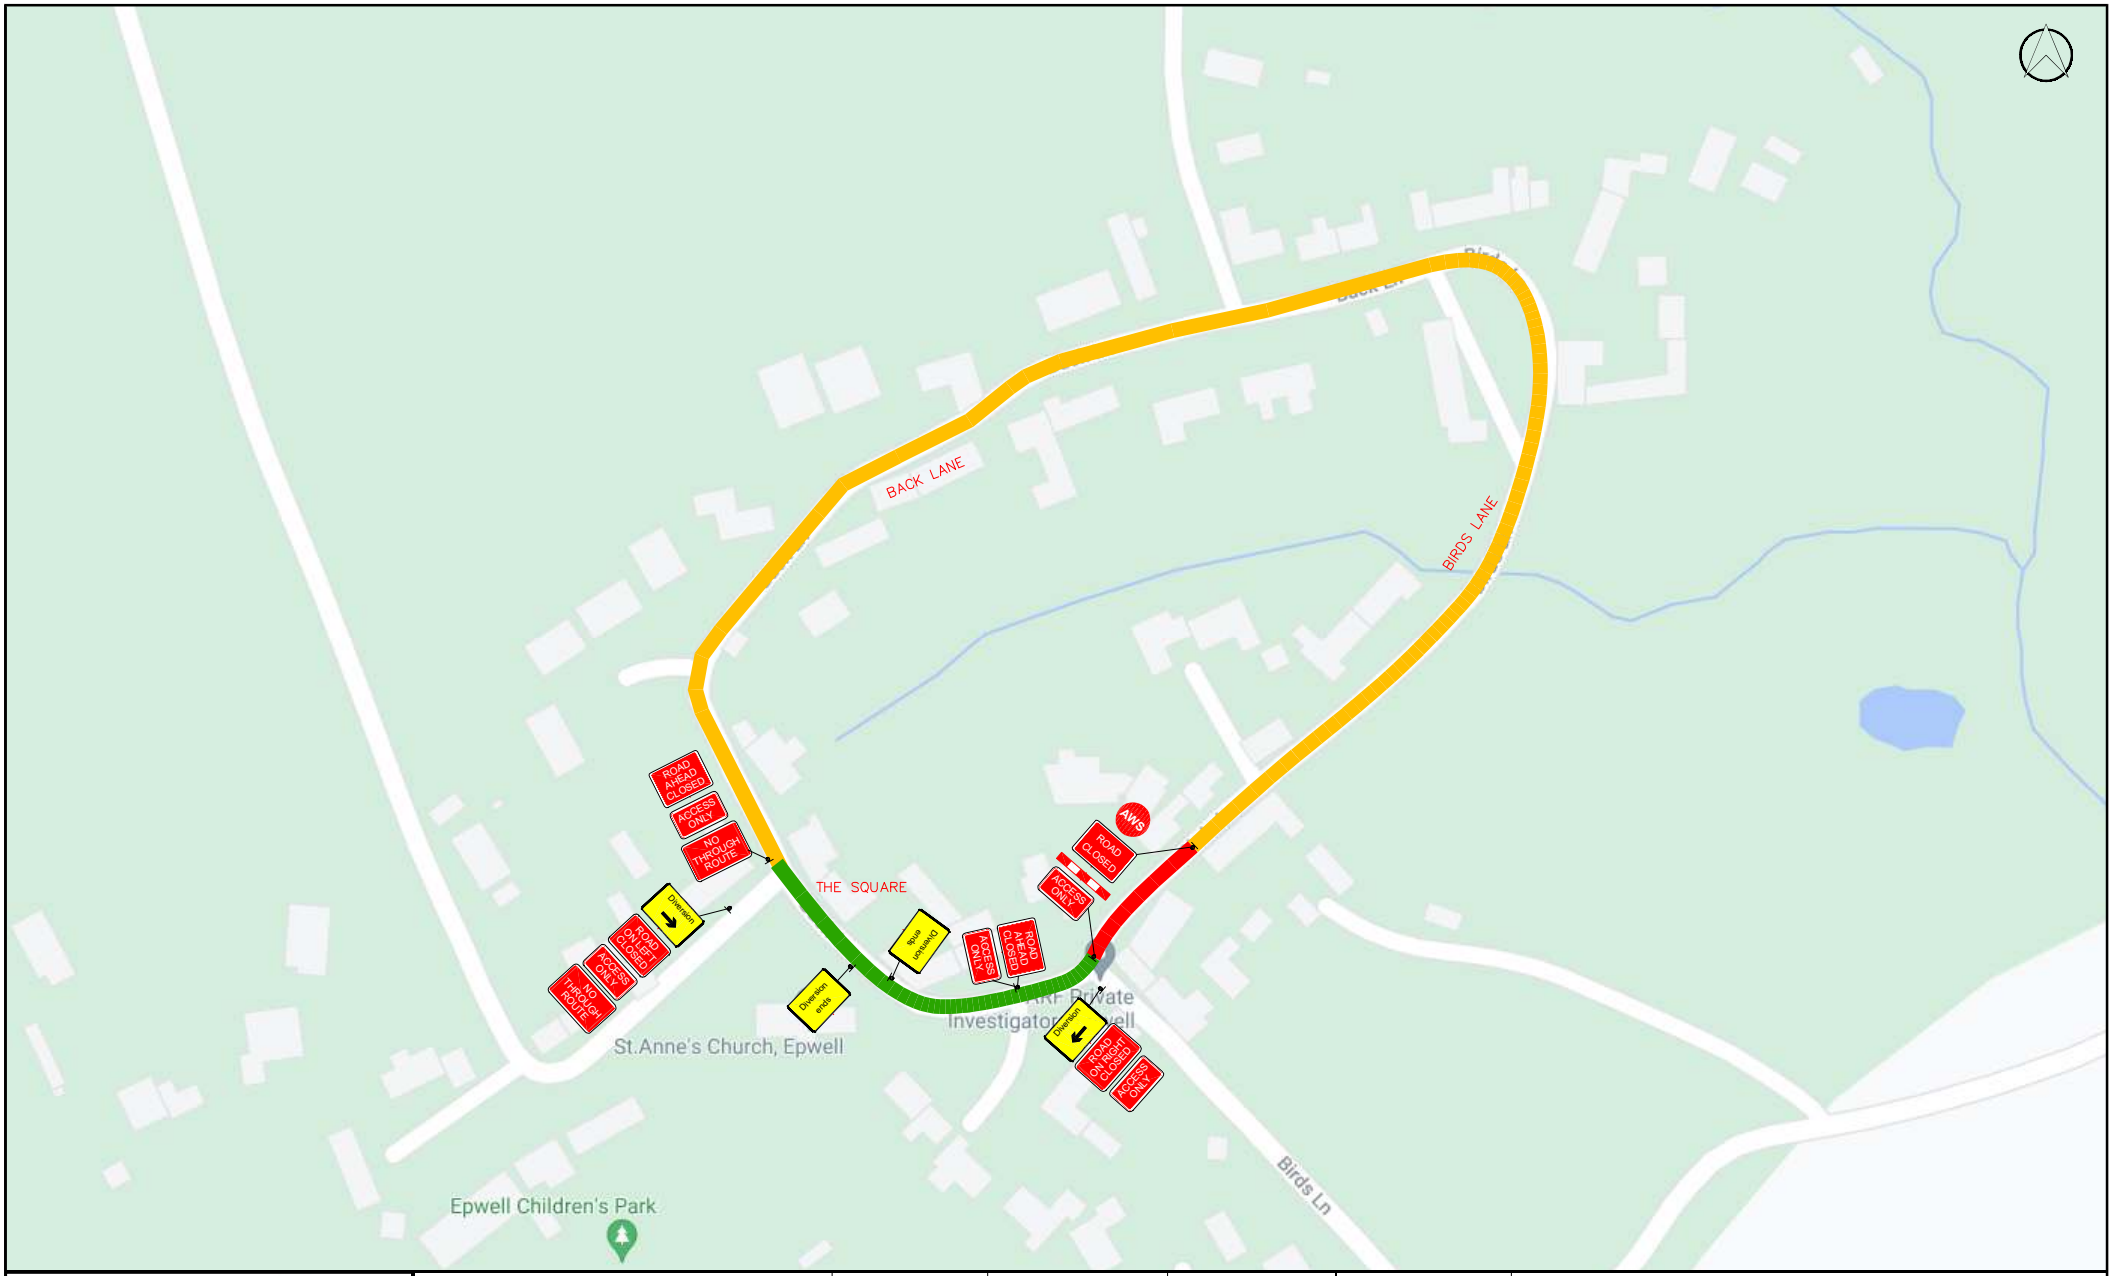

FREEFLOW TRAFFIC MANAGEMENT

45-47 Hawbank Rd
East Kilbride
G74 5EX

t: 01355 204311
@: mail@freeflowtm.co.uk
W: http://www.freeflowtm.co.uk

Site address:

Birds Lane
Epwell
OX15 6LQ

Est: WC6V6F2D/SWALCLIFFE

Road speed

30

Job no.	3317
Drawing No.	3317 - 01
Drawn By	AT
Checked By	GR
Date	30/06/2021

Title: ROAD CLOSURE

Key

WORKS AREA	
ACCESS ONLY	
DIVERSION	

AWS

THIS ROAD WILL BE CLOSED XX/XX/2021 FOR X DAYS FOR ESSENTIAL OPENREACH WORKS